



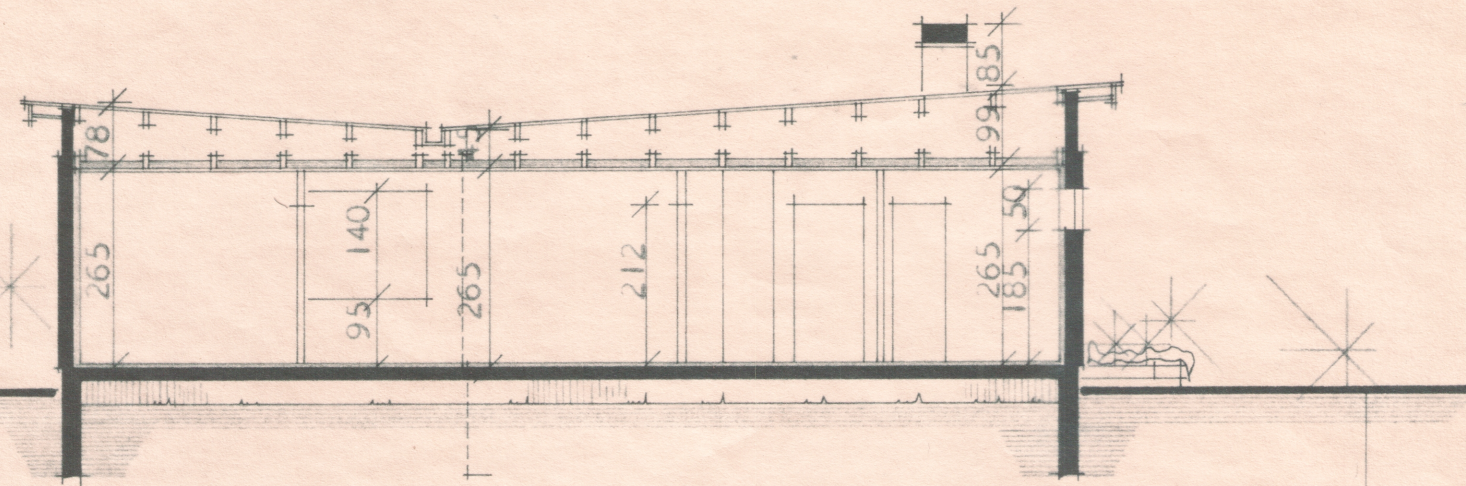

SNEIDING A -- A


VENTANLEG
SÍLGEYMSLA

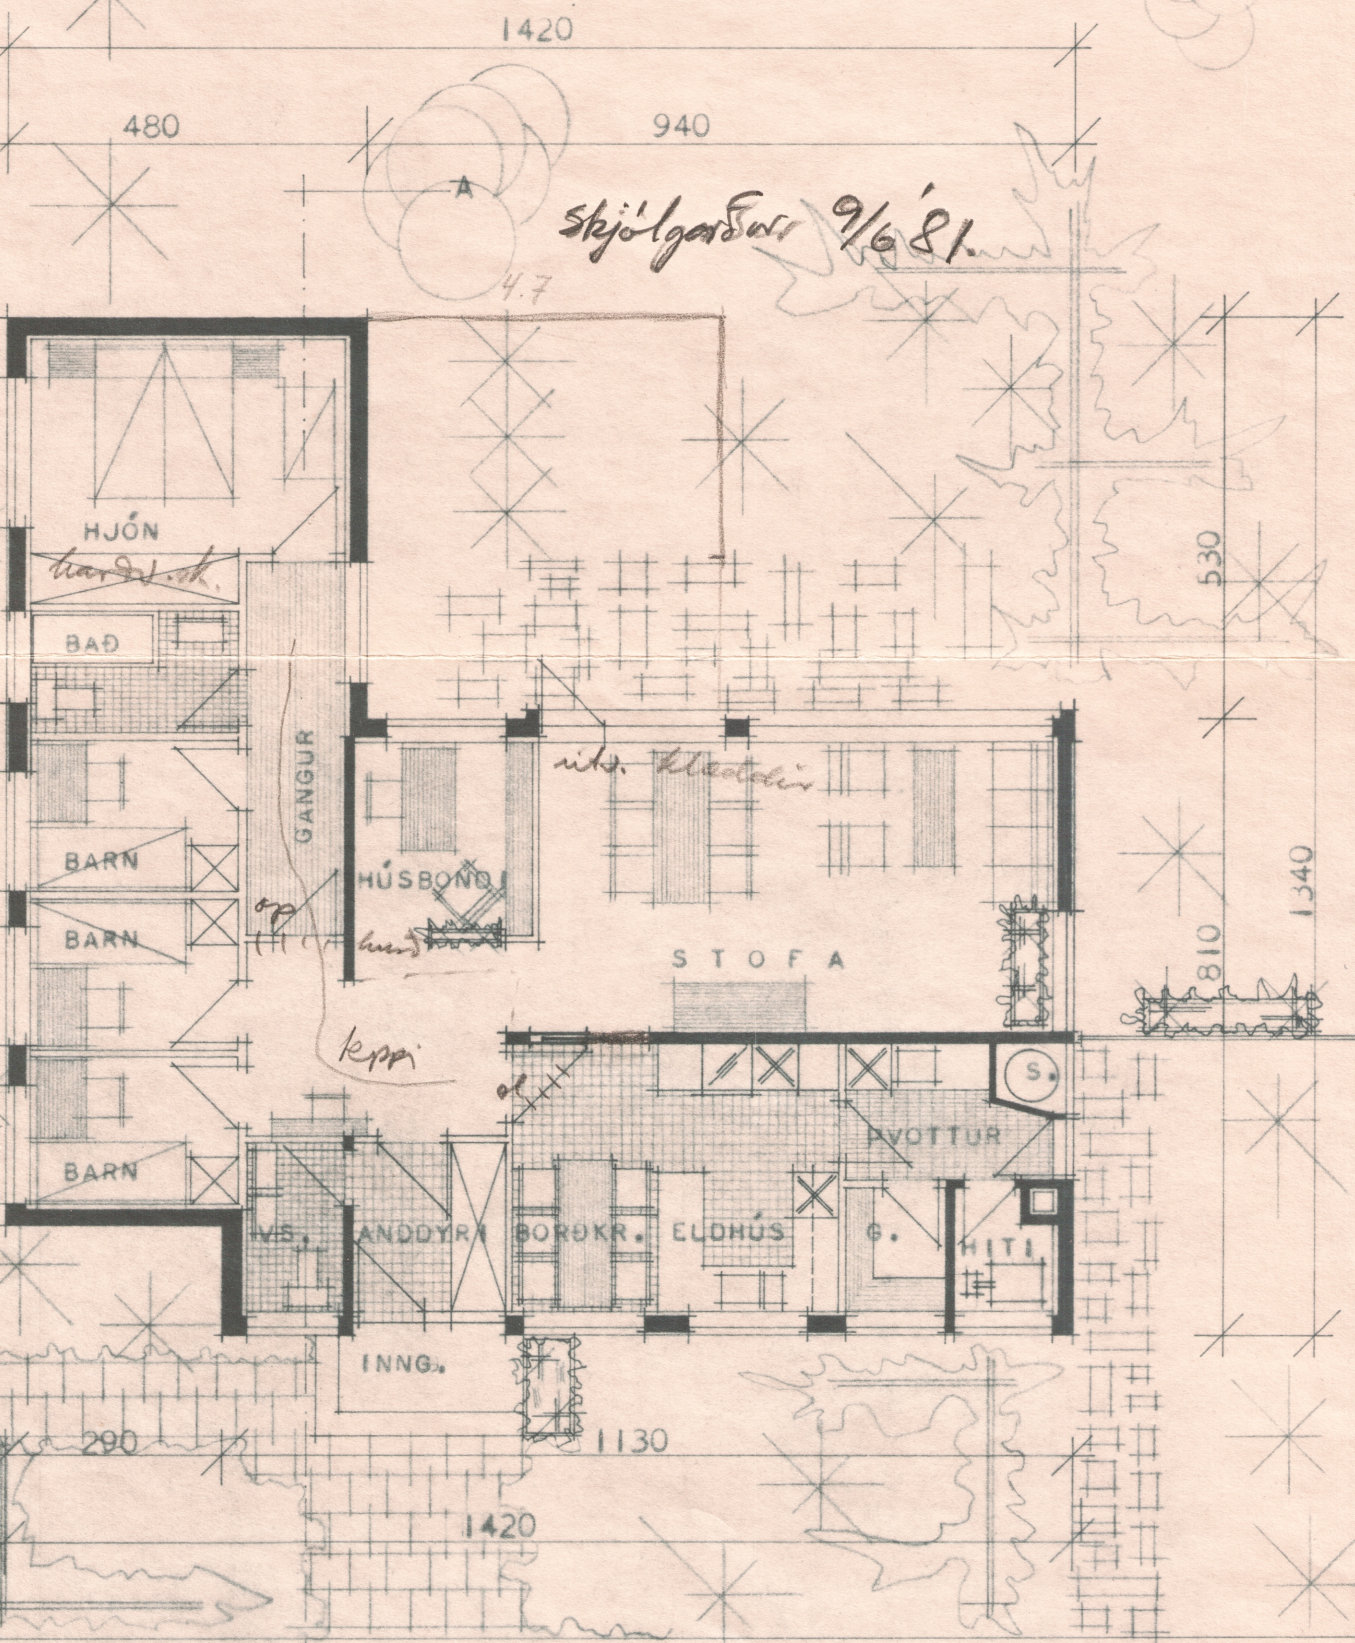




GRUNNMYND

A GATA

S=SÖRÞ
G=GEYMSLA

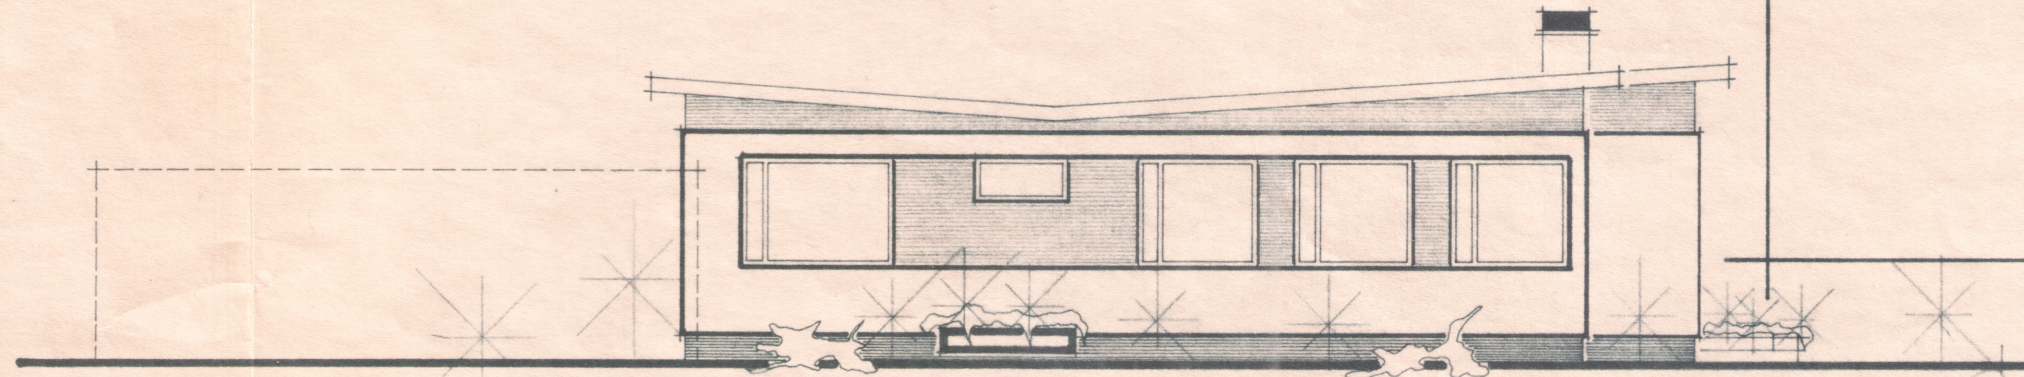

000

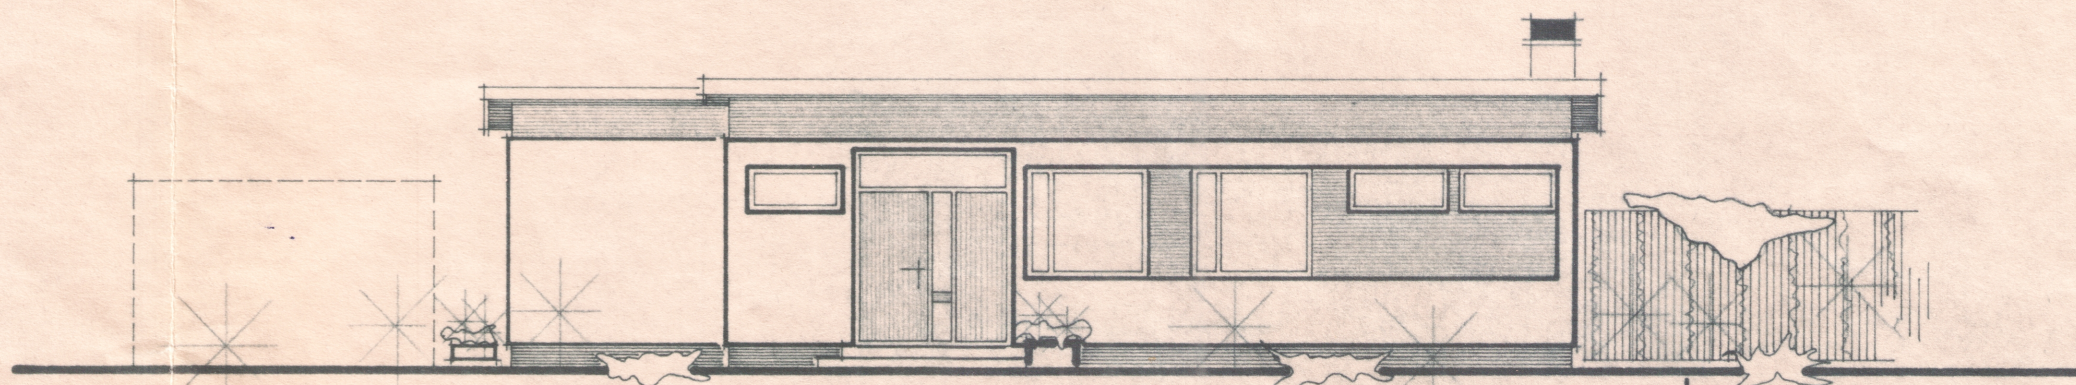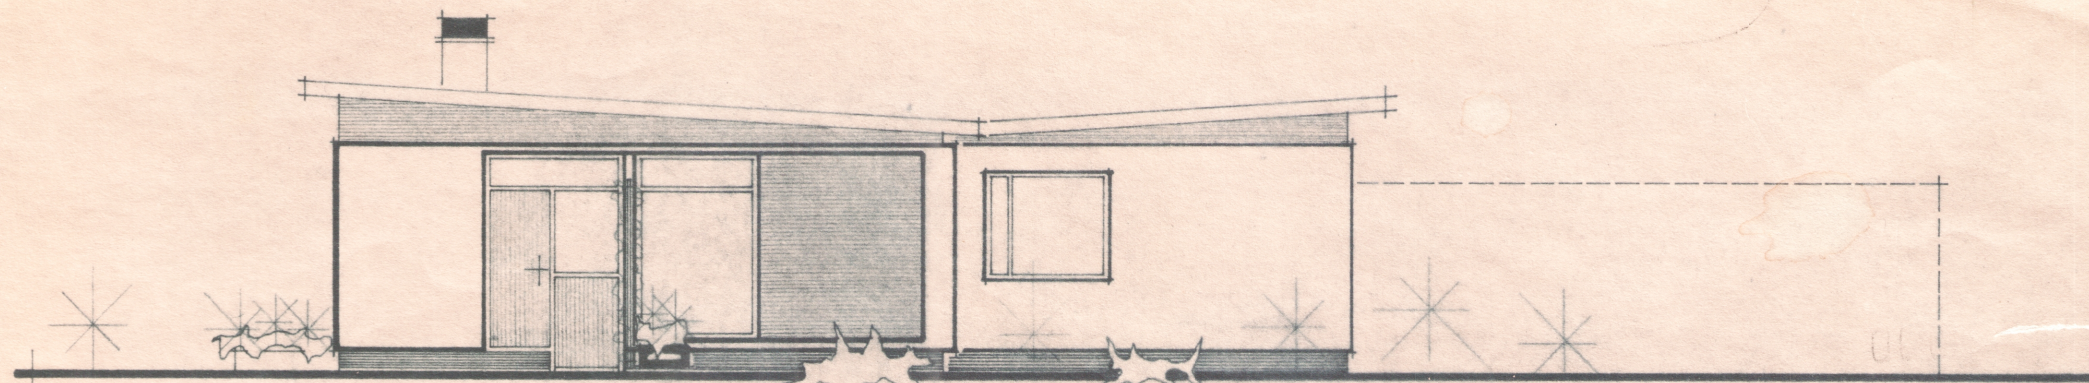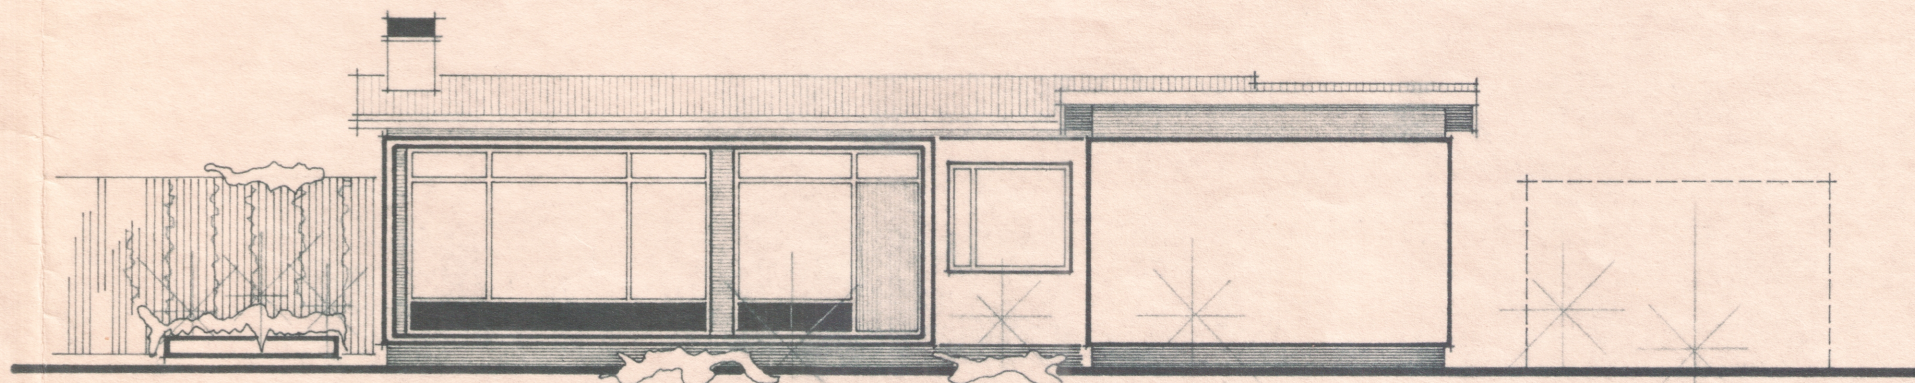

BRUTTÓFLATARMÁL HÚSS..... 136 M²
NETTÓFLATARMÁL HÚSS 120 M²

Jóhann Helgason

HÚSNÆÐISMÁLASTOFNUN RÍKISINS

GRUNNMYND, SNEIDING
OG ÚTLIT.

MÁL 1:100

EINBÝLISHÚS
VERK

86

BLAD NR. I
JAN. 1966

Björgvin R. Halmarsson
Hallgrím Halldórsson